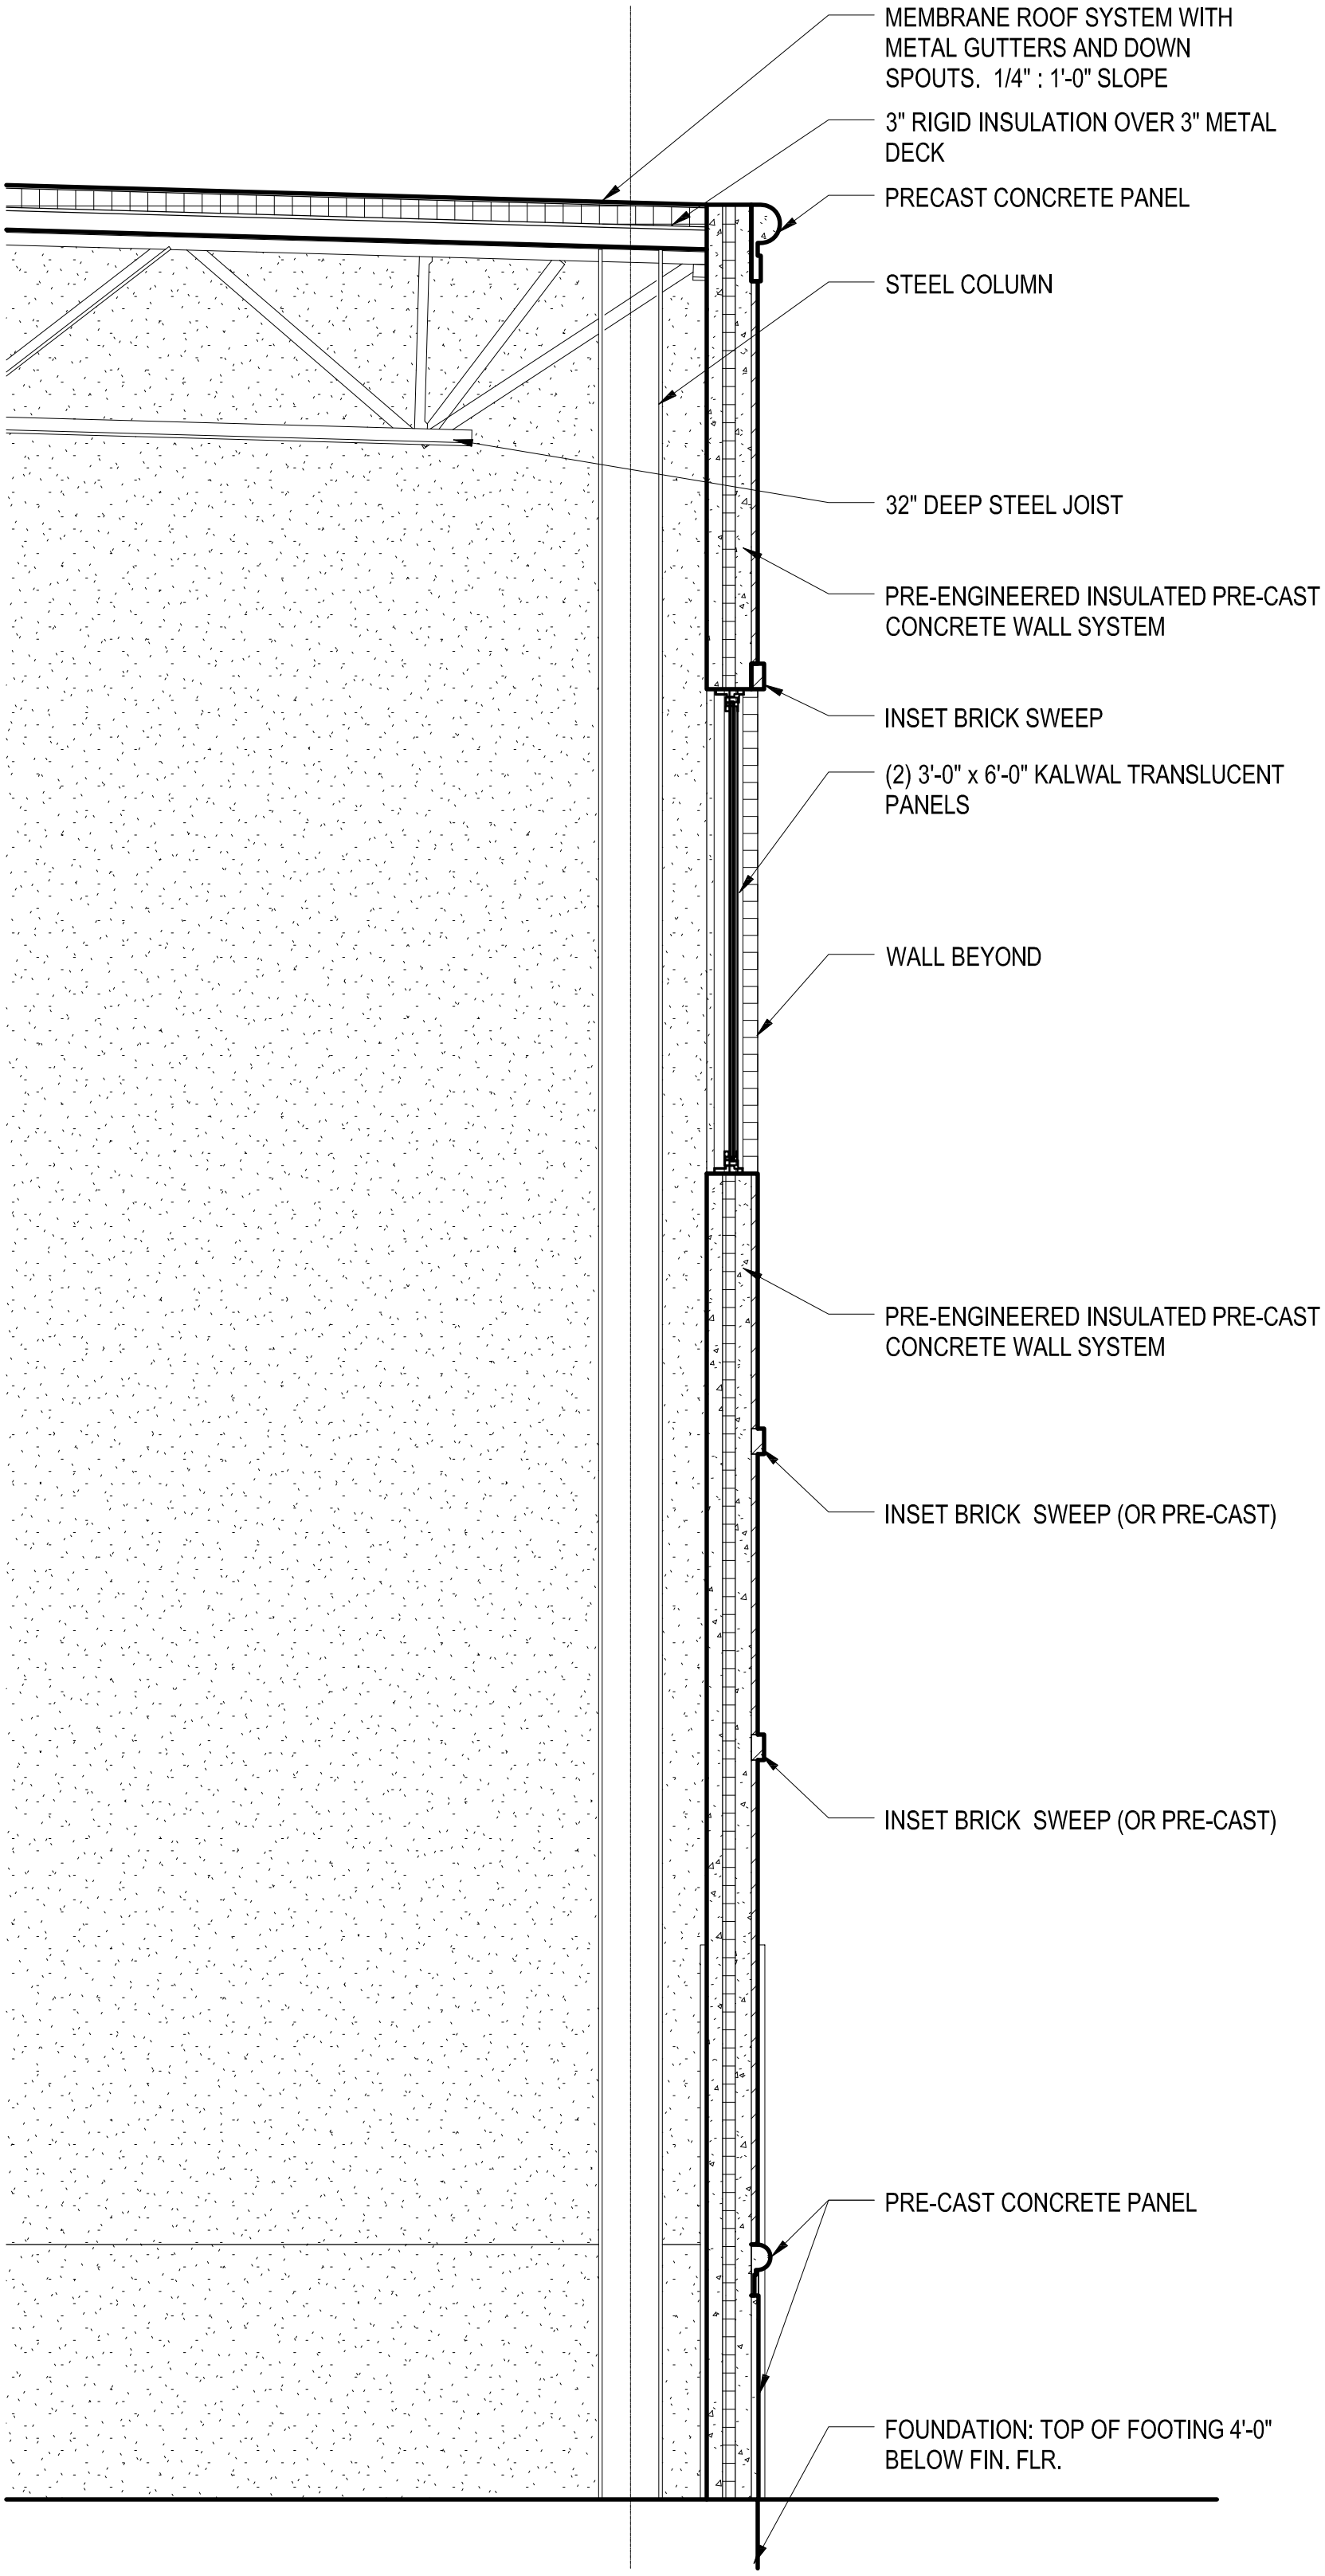
MEMBRANE ROOF SYSTEM WITH METAL GUTTERS AND DOWN SPOUTS. 1/4" : 1'-0" SLOPE
3" RIGID INSULATION OVER 3" METAL DECK
PRECAST CONCRETE PANEL
STEEL COLUMN
32" DEEP STEEL JOIST
PRE-ENGINEERED INSULATED PRE-CAST CONCRETE WALL SYSTEM
INSET BRICK SWEEP
(2) 3'-0" x 6'-0" KALWAL TRANSLUCENT PANELS
WALL BEYOND
PRE-ENGINEERED INSULATED PRE-CAST CONCRETE WALL SYSTEM
INSET BRICK SWEEP (OR PRE-CAST)
INSET BRICK SWEEP (OR PRE-CAST)
PRE-CAST CONCRETE PANEL
FOUNDATION: TOP OF FOOTING 4'-0" BELOW FIN. FLR.