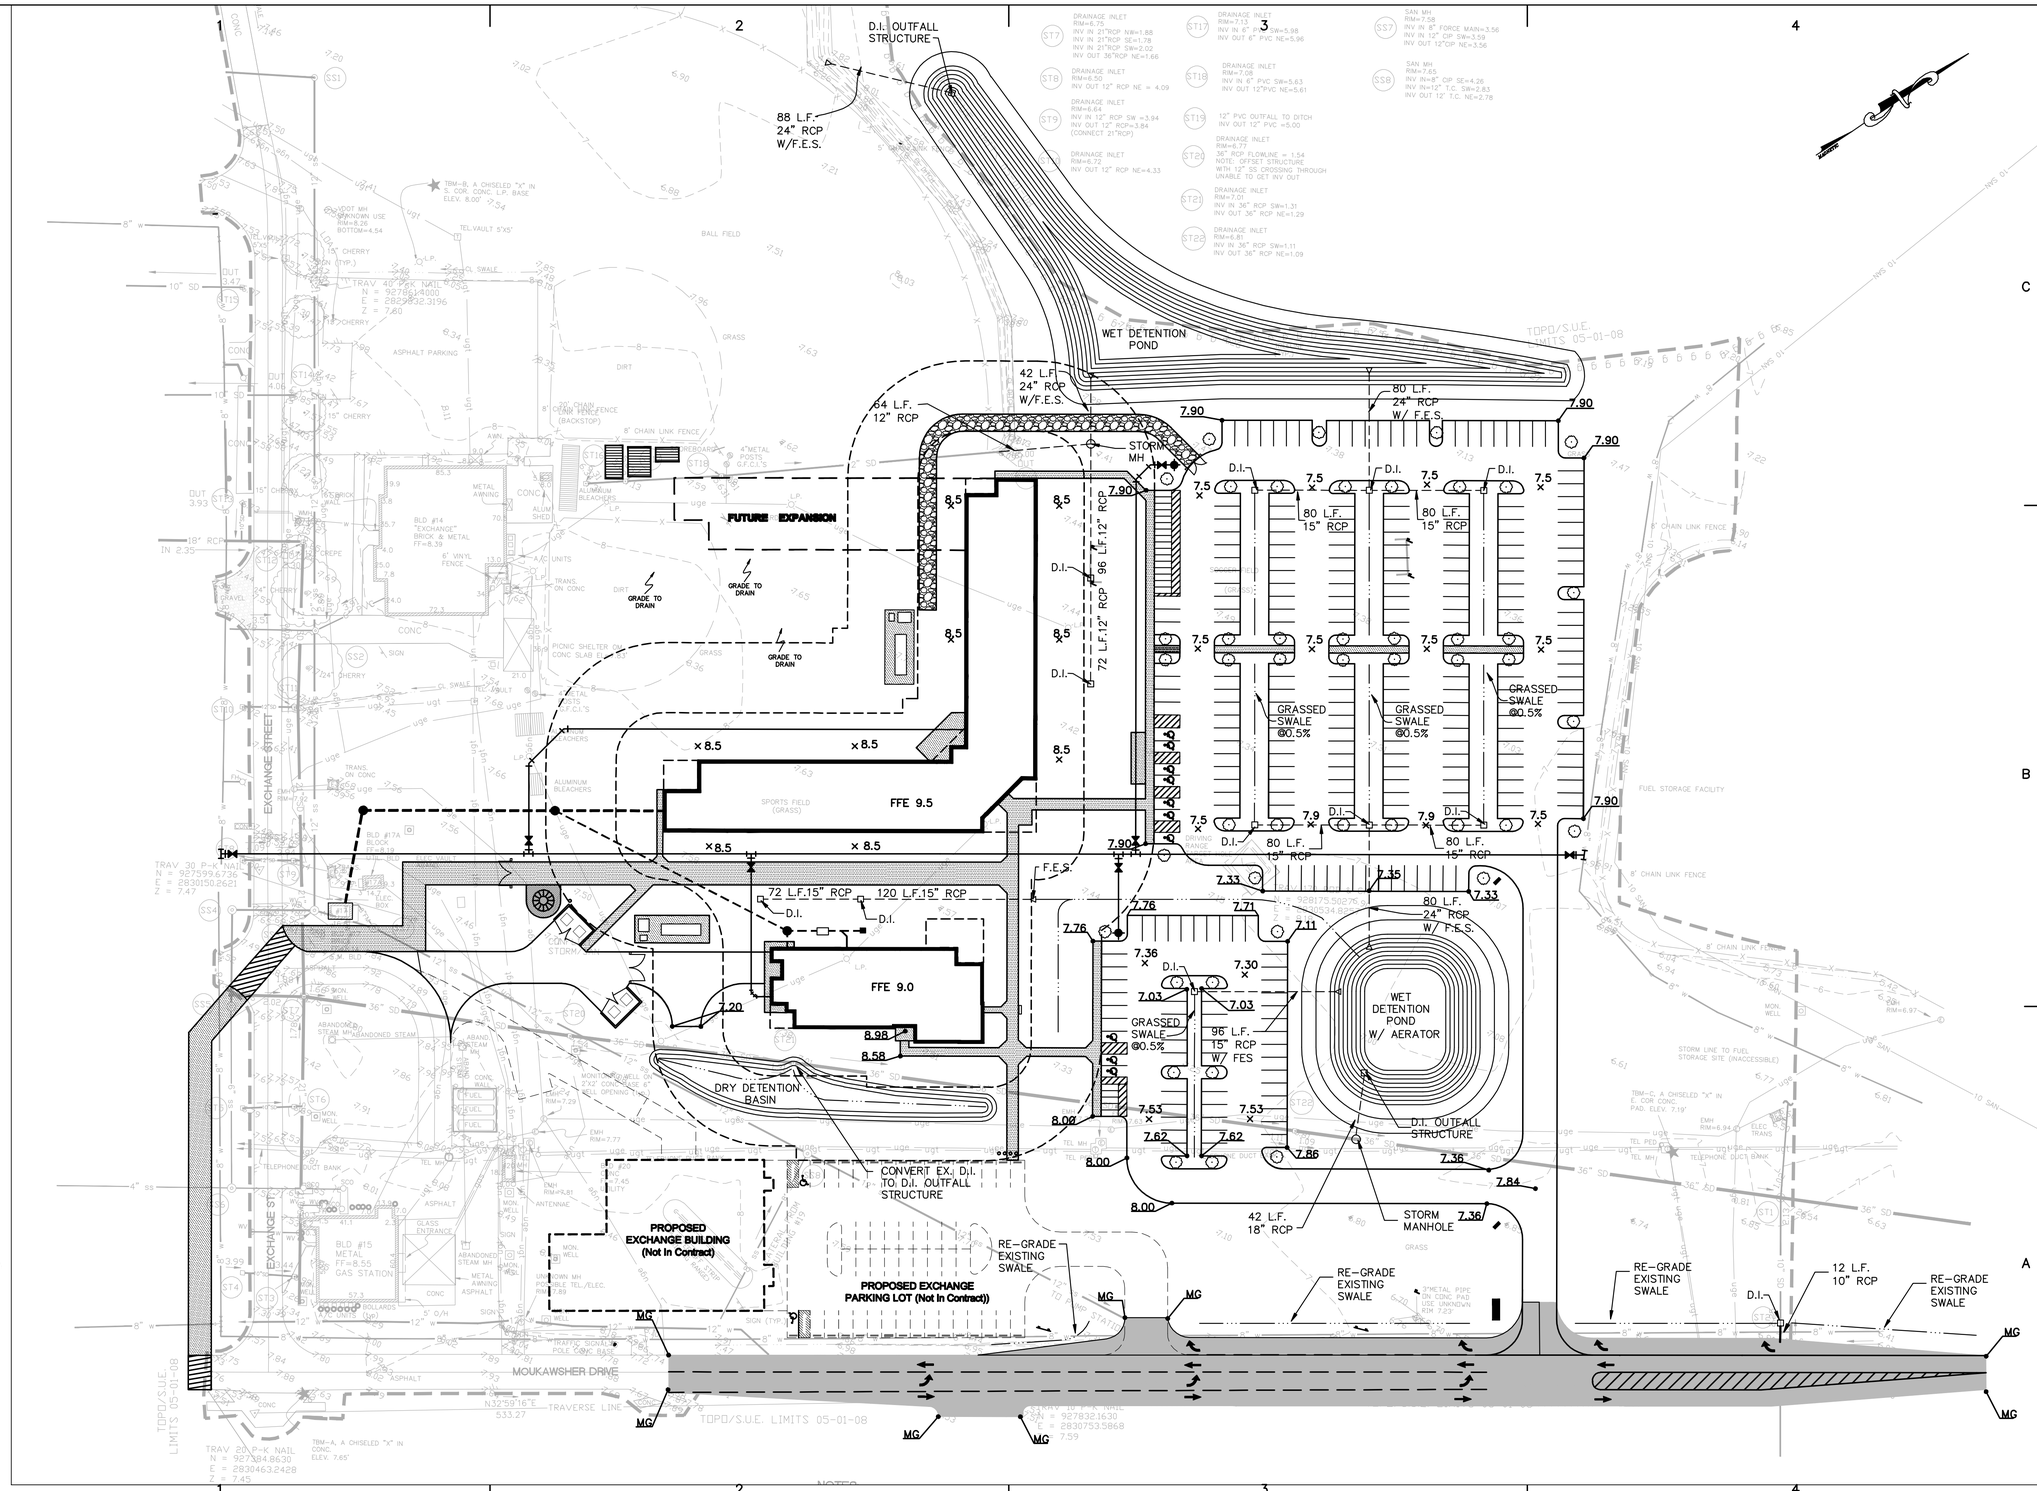

URS
URS CORPORATION
ARCHITECTS, ENGINEERS & PLANNERS
277 BENDIX ROAD – SUITE 500
VIRGINIA BEACH, VA 23452
PH. 757-499-4224 FAX 757-473-8214

CONSULTANTS

U. S. COAST GUARD
FACILITIES DESIGN &
CONSTRUCTION CENTER

FDCC LANT
5505 ROBIN HOOD ROAD
NORFOLK, VIRGINIA 23513-2431

ISSUE		
MARK	DATE	DESCRIPTION

A/E PROJECT NO: 39451210
CAD FILE NAME: –
DESIGNED BY: URS CORPORATION
DRAWN BY: JFC
EDITED BY: JFC
CHECKED BY: –

SCALE: 1" = 50'-0" PLOT SCALE: 1 : 1

SHEET TITLE

US COAST GUARD SUPPORT CENTER
REPLACE THRUN HALL
ELIZABETH CITY NC

BARRACKS & GALLEY

SITE GRADING PLAN

REVIEWED BY:	REVIEWED BY:	REVIEWED BY:
PROJECT ENG.	BRANCH CHIEF	TECH. DIRECTOR

APPROVING OFFICER | DATE

PROJECT NUMBER	DRAWING NUMBER
32-X4004	
DISCIPLINE/SHT NO	
C103	SHEET OF