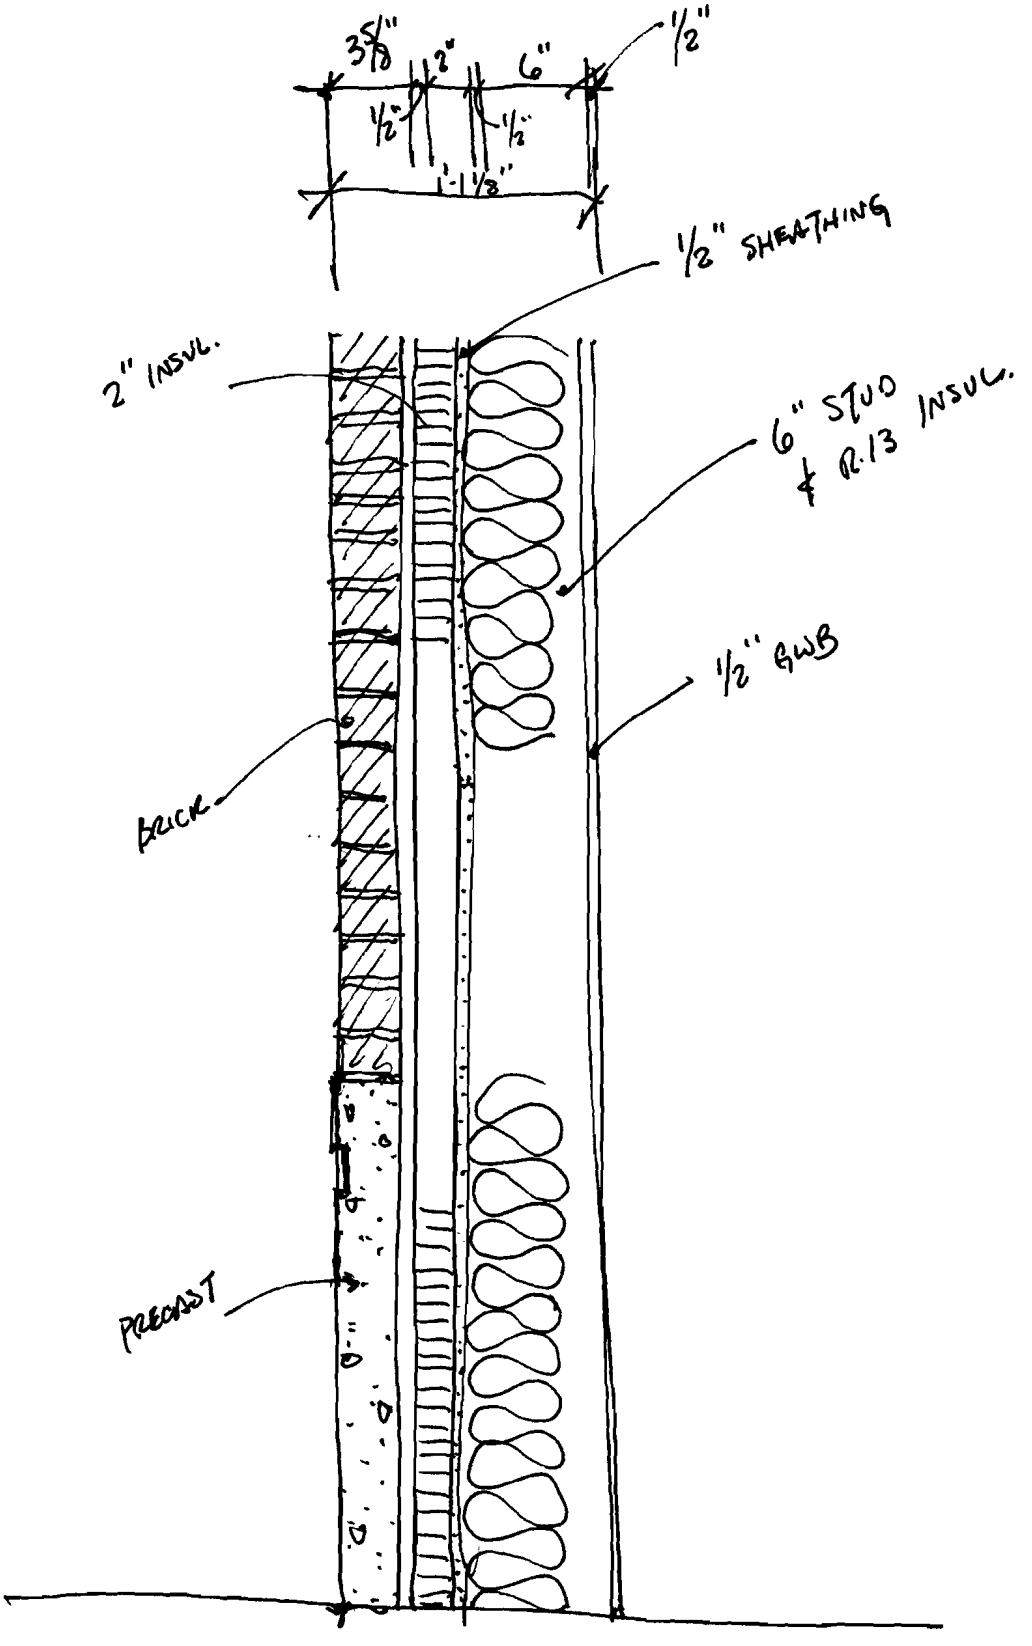

CIF - Admin Area Exterior Wall